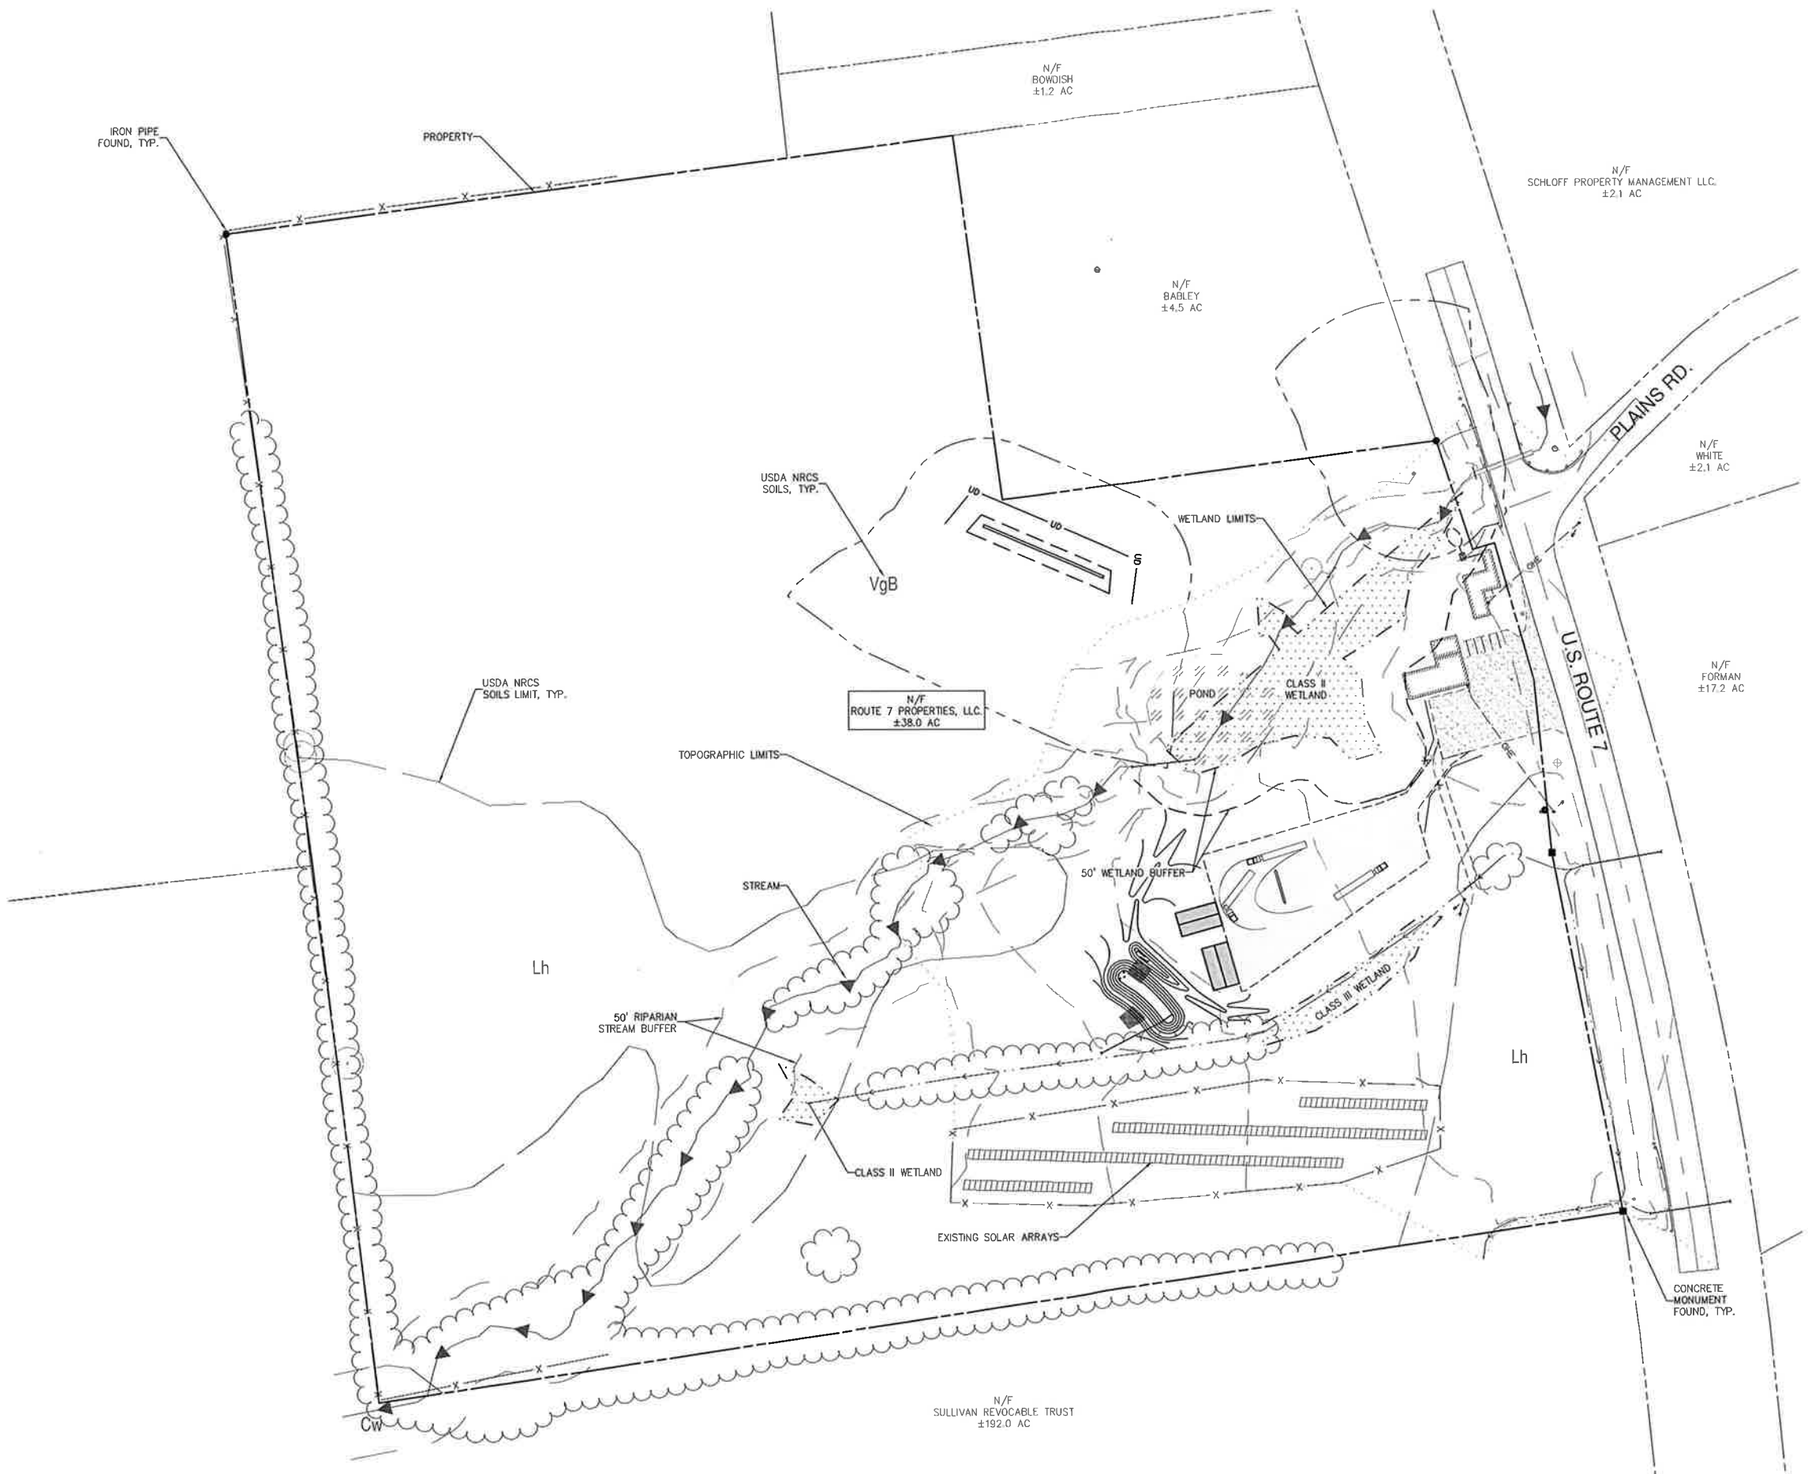

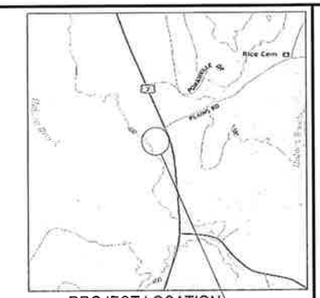

PROJECT LOCATION

LEGEND

	PROPOSED
PROPOSED CONTOURS	124
GRAVEL DRIVE OR ROAD	
CONE OF INFLUENCE	
WATER SUPPLY WELL	W
	EXISTING
EXISTING CONTOURS	124
PROPERTY LINE	
ADJOINING PROPERTY LINE	
RIGHT OF WAY	
WETLAND LIMIT	
WETLAND BUFFER	
STREAM	
FLOW LINE	
STREAM BUFFER	
POND	
TOPOGRAPHIC LIMITS	
GRAVEL DRIVE OR ROAD	
SEWER MAINS AND SERVICES	S
WATER MAINS AND SERVICES	W
STORM DRAINAGE	SD
LIQUID PROPANE OR NATURAL GAS	G
OVERHEAD UTILITY	OHE
UNDERGROUND UTILITY	UGE
UTILITY POLE	
WATER SUPPLY WELL	W
OUTLET OR END SECTION	<
BENCHMARK	
IRON PIPE	●
CONCRETE MONUMENT	■

N

80 40 0 80 160

GRAPHIC SCALE
1" = 80'

Bowman

Bowman
478 Blair Park Rd.
Williston, Vermont 05495
Phone: (802) 879-6331
www.bowman.com
© 2026 Bowman Consulting Group Ltd

OVERALL SITE PLAN

ROUTE 7 PROPERTIES

1258 ROUTE 7, SALISBURY, VT

25-260
PROJECT NUMBER

PLAN STATUS

DATE	DESCRIPTION

ADP	ANL	ADP
DESIGN	DRAWN	CHKD

SCALE VALUE

DATE : VALUE

C2-01

CAD FILE: Q:\VT-WILL-TC\Shared_TCE PROJECTS\2025\260 – Route 7 Properties-1258 Route 7-Salisbury\2-CAD GIS\Engineering plans\C2-01 – Overall Site Plan.dwg 03/27/2026